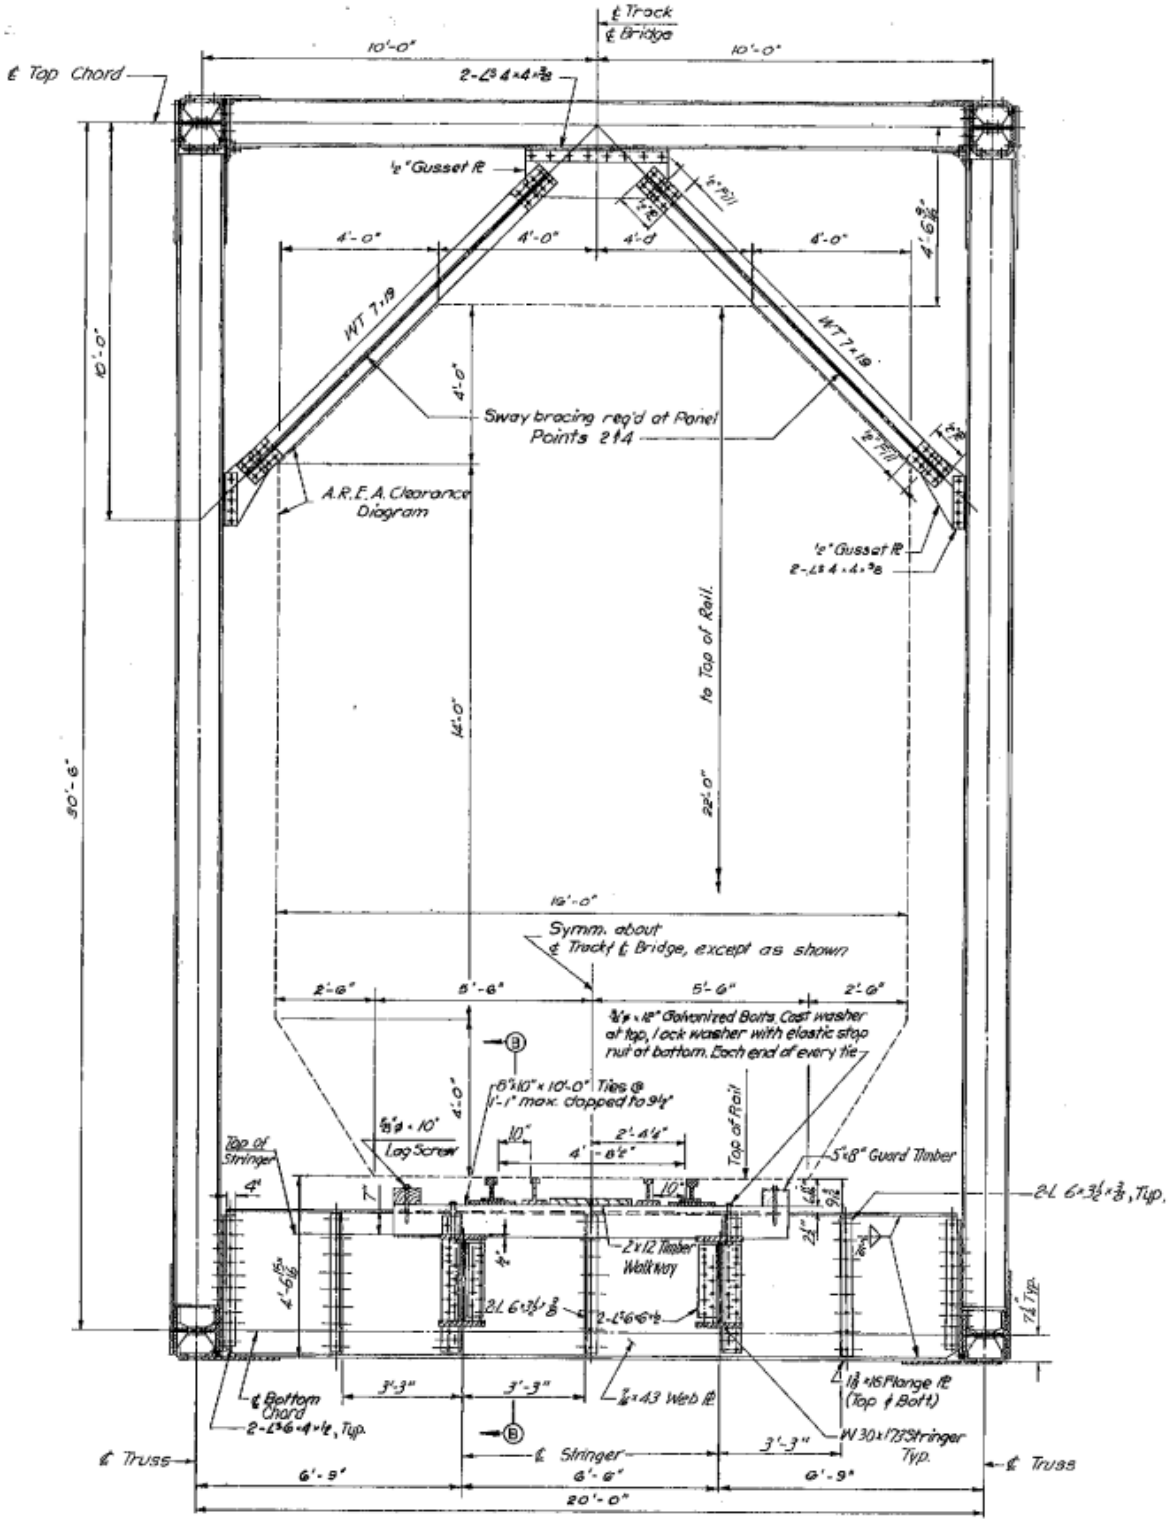

Note:
Top and Bottom lateral bracing not shown.

SECTION AT INTERIOR FLOORBEAM

BASCULE BRIDGE OVER THREE MILE CREEK